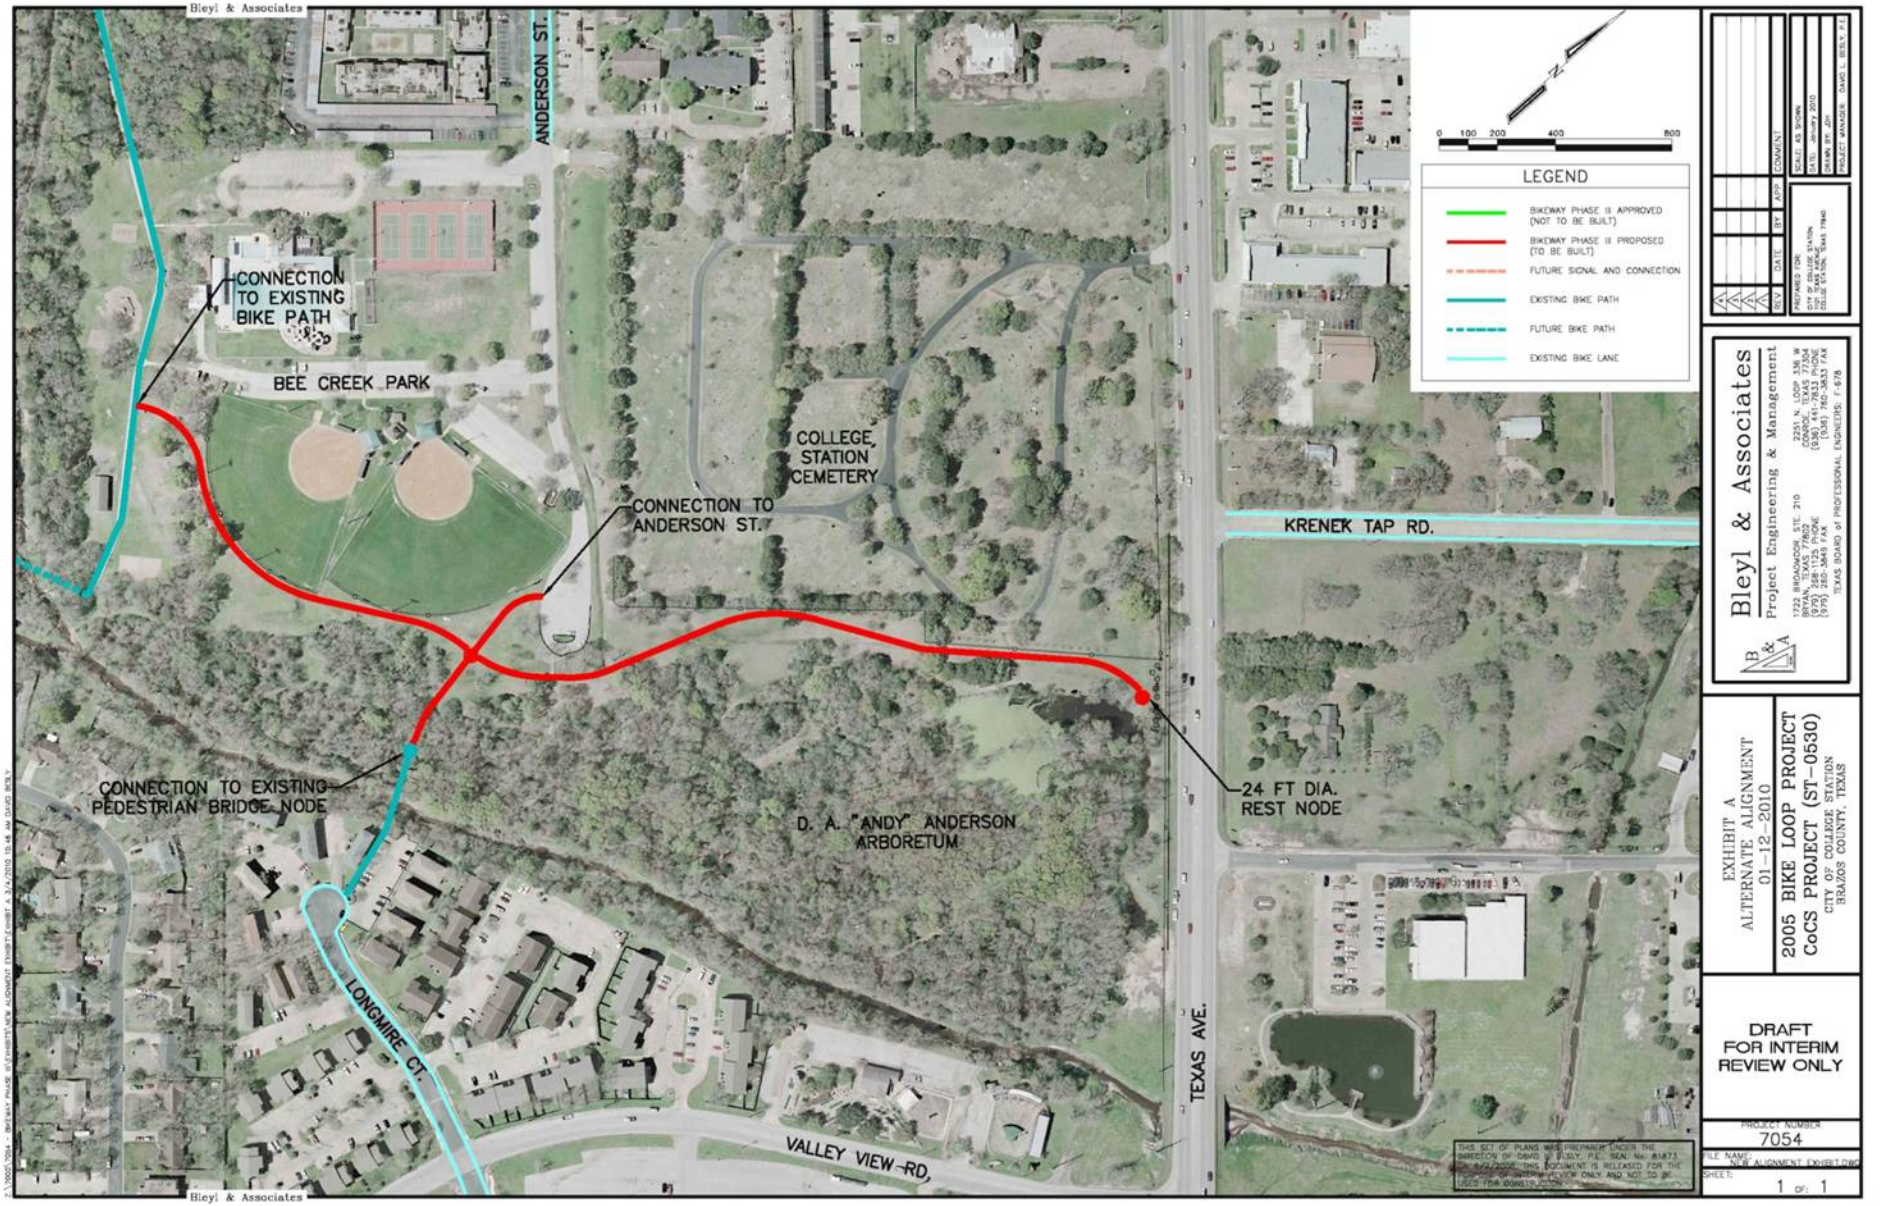

NO.	DATE	BY	APP	COMMENT

SCALE: AS SHOWN
DATE: January 2010
DRAWN BY: JDH
PROJECT MANAGER: DAVID L. BLEYL P.E.

PREPARED FOR:
CITY OF COLLEGE STATION
1101 TEXAS AVENUE
COLLEGE STATION, TEXAS 77840

Bleyl & Associates
Project Engineering & Management
1722 BROADMOOR, STE. 210
BRYAN, TEXAS 77802
(979) 268-1125 PHONE
(979) 260-3849 FAX
2251 N. LOOP 336 W
CONROE, TEXAS 77304
(936) 441-7833 PHONE
(936) 760-3833 FAX
TEXAS BOARD of PROFESSIONAL ENGINEERS: F-678

EXHIBIT A
ALTERNATE ALIGNMENT
01-12-2010

2005 BIKE LOOP PROJECT
CoCS PROJECT (ST-0530)

CITY OF COLLEGE STATION
BRAZOS COUNTY, TEXAS

DRAFT FOR INTERIM REVIEW ONLY

PROJECT NUMBER
7054

FILE NAME: NEW ALIGNMENT EXHIBIT.DWG

SHEET: 1 OF: 1